


REV.	Zone	Description	By	Date	ECN No.
A		Sample	Jason	20260907	

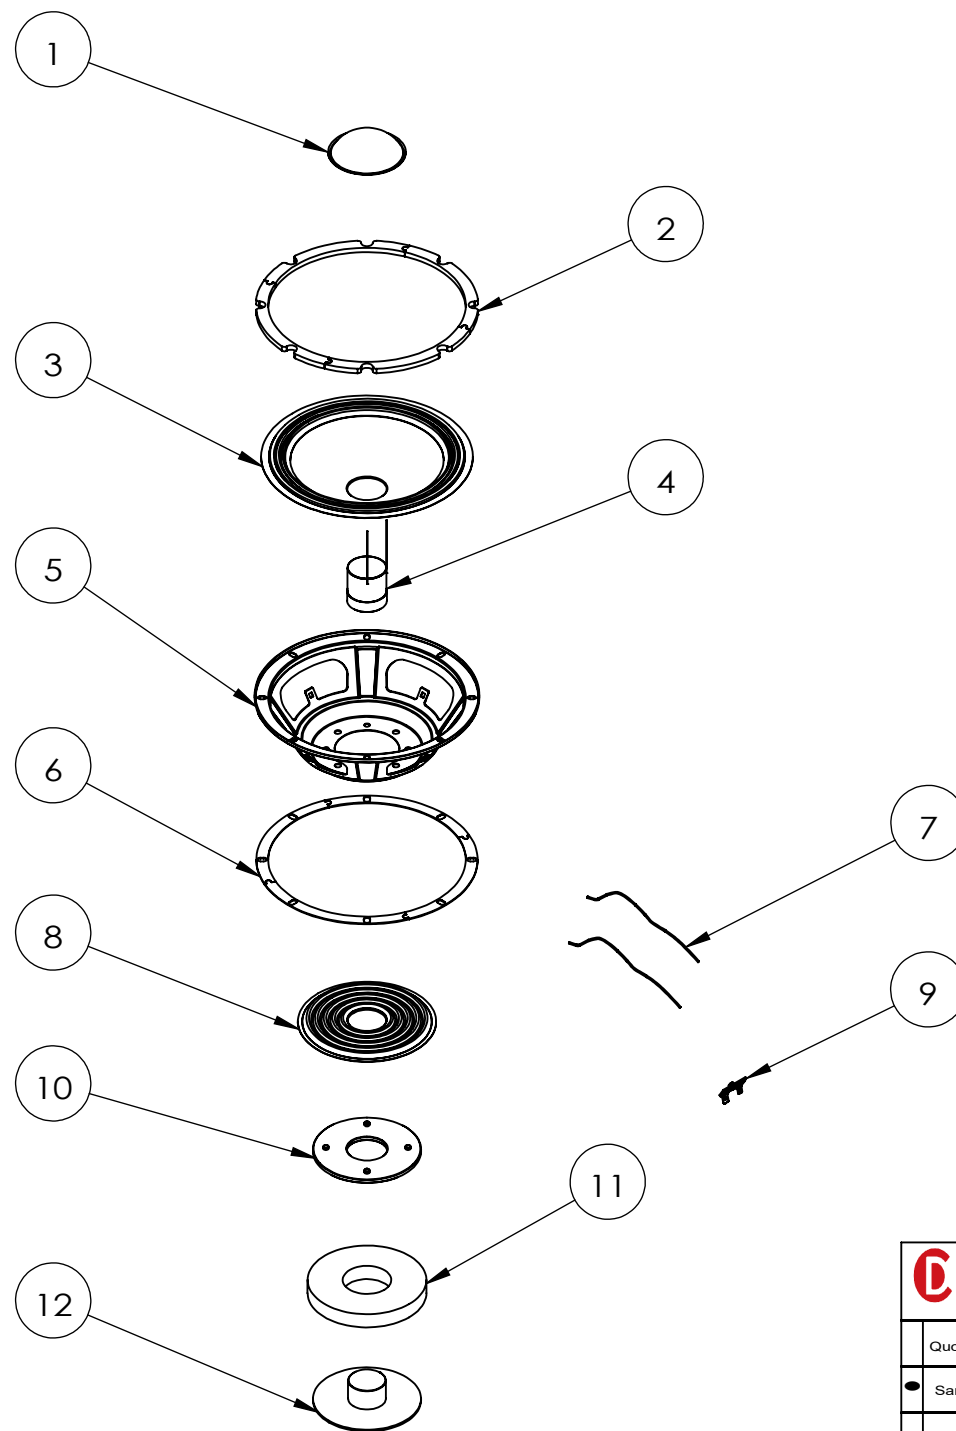

序号	零件号	名称	数量
1	DDC-072-0010	Dust Cap 防尘帽	1
2	DC-GK-013-00	Gasket 上垫片	4
3	DC-CA-103-00	Cone paper 鼓纸	1
4	DC-VC-108-00	Voice coil 音圈	1
5	DBA-208-0020	Basket 盆架	1
6	DGK-204-0010	Gasket 背垫片	4
7	DBS-125-0010	Lead Wire 锦丝线	2
8	DC-DP-103-00	Spider 弹波	1
9	DTM-029-0010	Terminal 端子	1
10	DC-TP-108-00	Top plate 华司	1
11	DMG-110-0010	Magnet 磁铁	1
12	DC-TY-040-00	T-Yoke T铁	1

 Your professional here		This drawing is the property of DC corporation. It contains material that is confidential and/or legally privileged for the sole use of the intended recipient. Any review or distribution by others is strictly prohibited and punishable to the full extent of the law.				Tolerance					Cus. No.		
						Angular ±0.25°					DC		
Quotation	Version No. : A		Scale : FIT		Unit : MM		Dimension	F	G	H	J	Cus. Model No.	
	Drawn By		Checked By		Size : A4		0~8	±0.05	±0.1	±0.1	±0.2	8 inch	
Sample	Jason.zhang						>8~25	±0.05	±0.15	±0.15	±0.3	DC Model No.	
							TBD						
Tooling	Sep-07-2026						>25~80	±0.12	±0.2	±0.25	±0.4	Part No.	
							Part No.						
Official Issue							>80~250	±0.25	±0.3	±0.4	±0.6	Part Name.	
							Exploded drawing						
						>250~800	±0.5	±0.6	±0.8	±1.0			
						>800~2500	±1.0	±1.0	±1.5	±1.7			
						>2500~	±2.0	±2.0	±3.0	±3.0			