


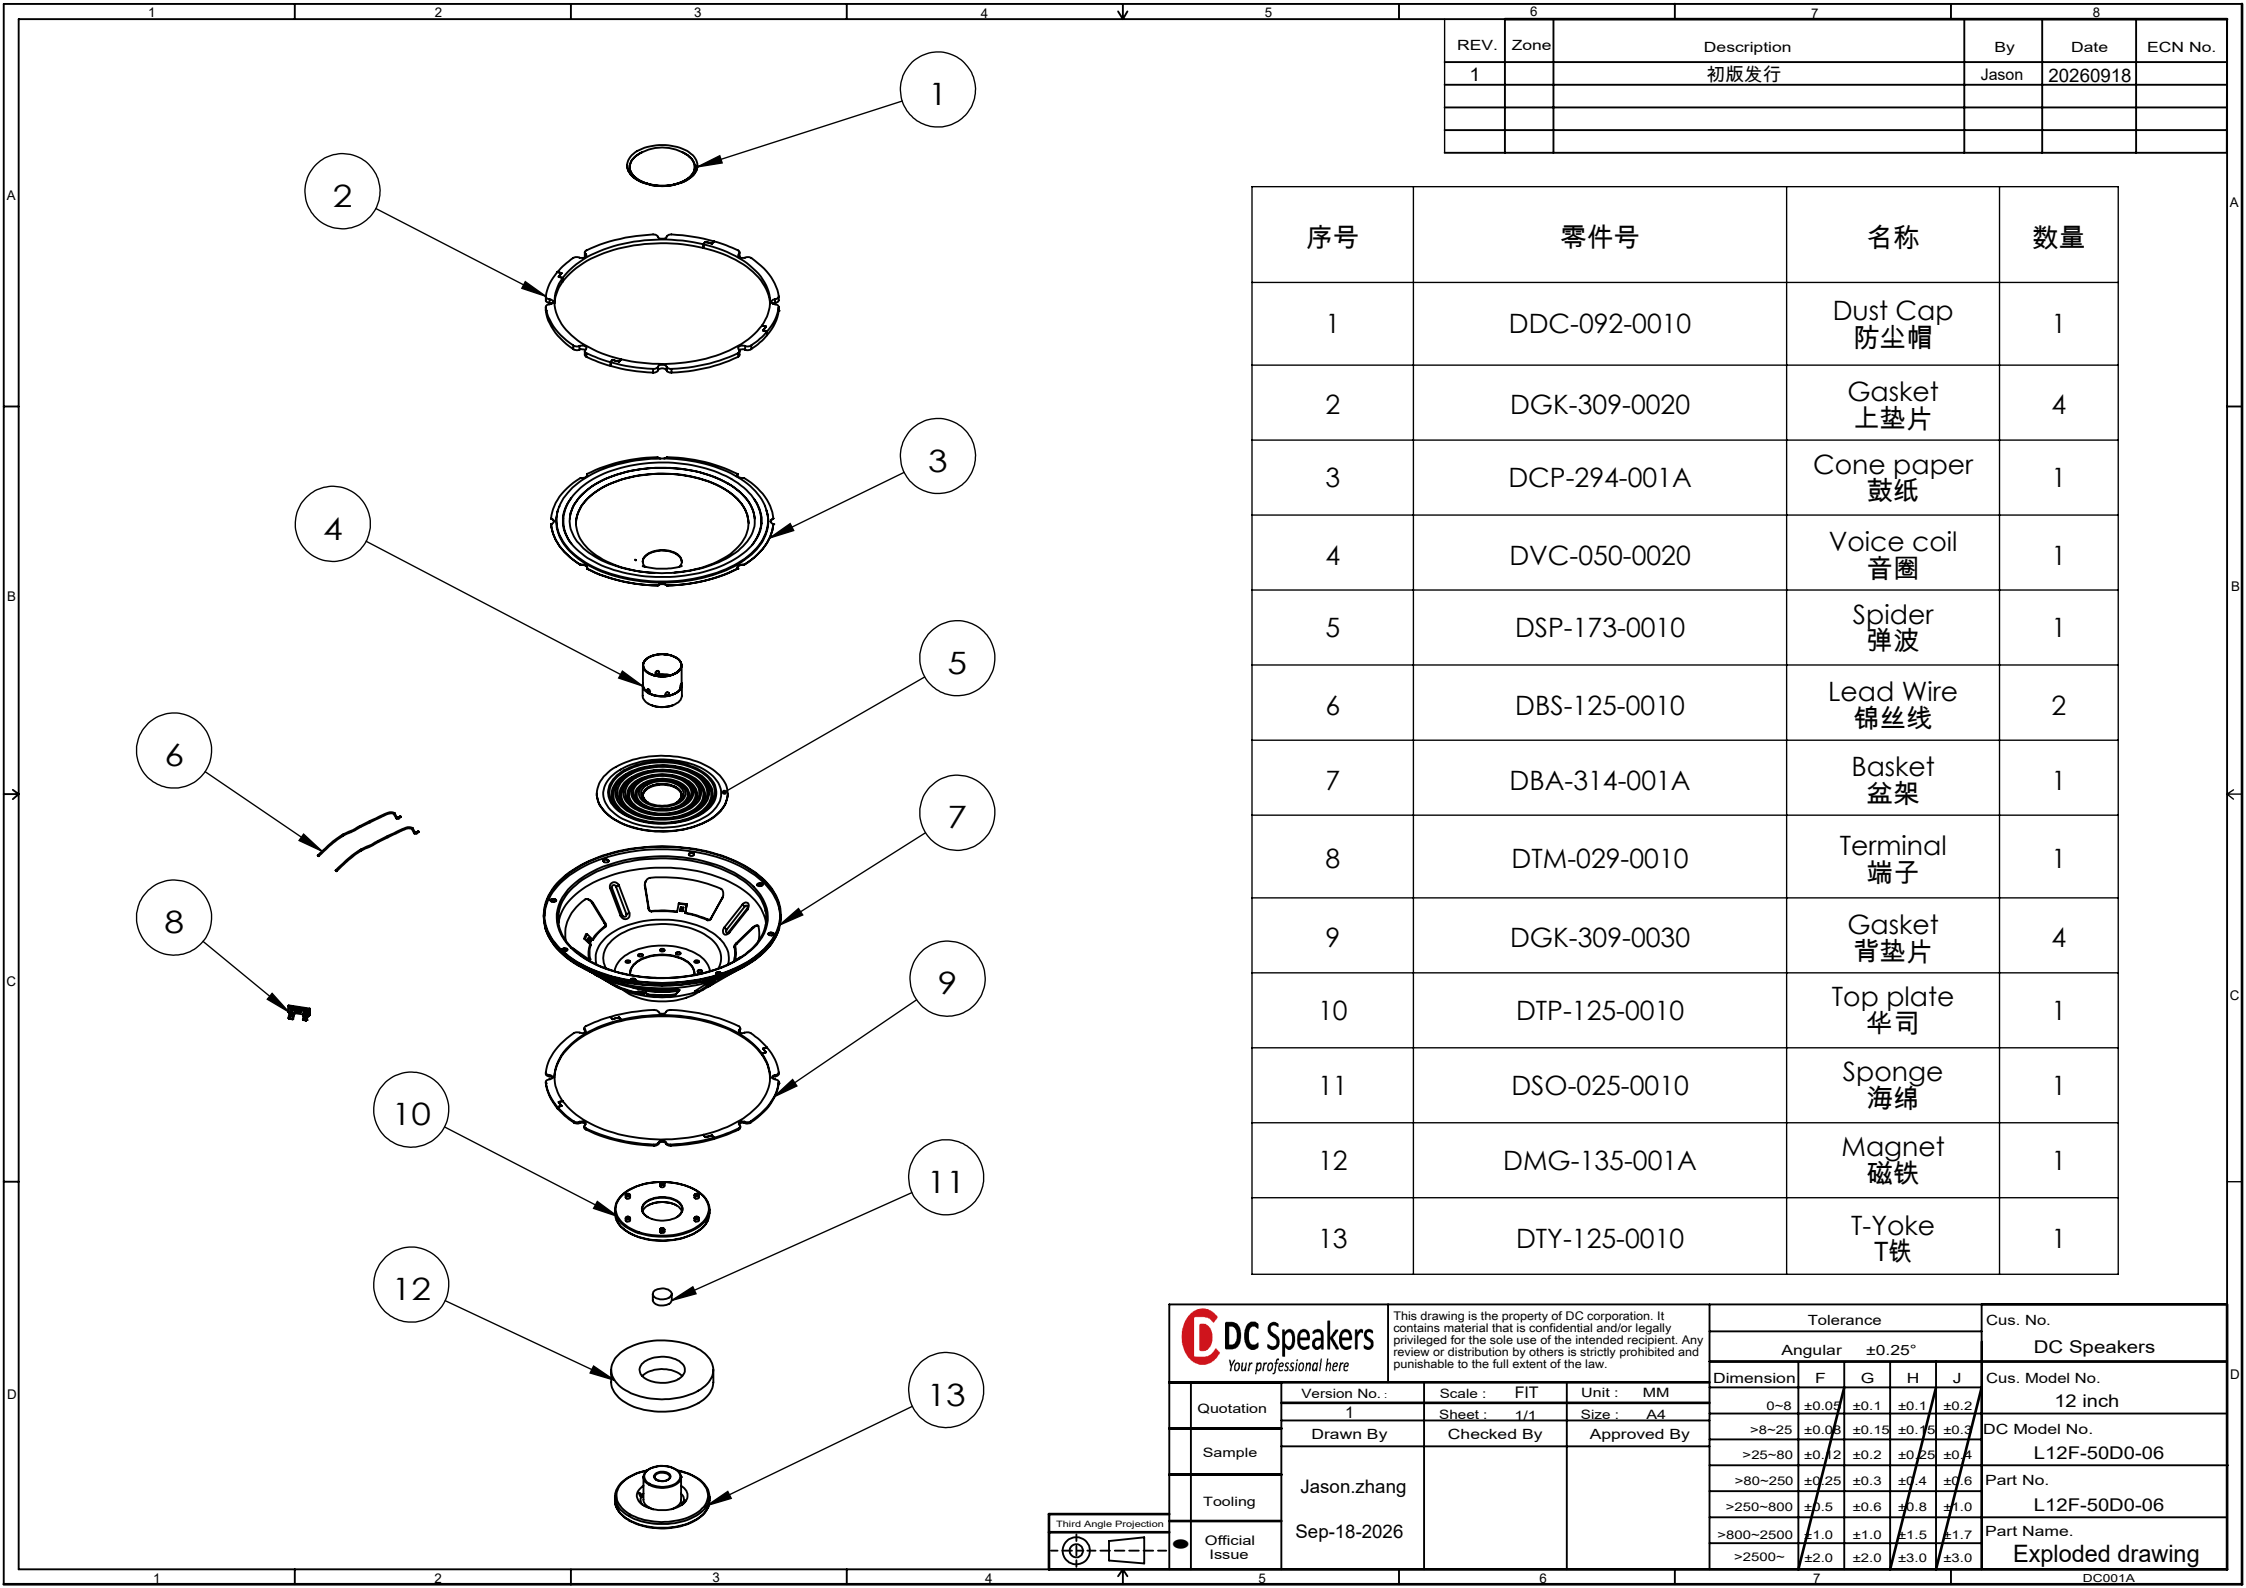

| REV. | Zone | Description | By    | Date     | ECN No. |
|------|------|-------------|-------|----------|---------|
| 1    |      | 初版发行        | Jason | 20260918 |         |
|      |      |             |       |          |         |
|      |      |             |       |          |         |

| 序号 | 零件号          | 名称               | 数量 |
|----|--------------|------------------|----|
| 1  | DDC-092-0010 | Dust Cap<br>防尘帽  | 1  |
| 2  | DGK-309-0020 | Gasket<br>上垫片    | 4  |
| 3  | DCP-294-001A | Cone paper<br>鼓纸 | 1  |
| 4  | DVC-050-0020 | Voice coil<br>音圈 | 1  |
| 5  | DSP-173-0010 | Spider<br>弹波     | 1  |
| 6  | DBS-125-0010 | Lead Wire<br>锦丝线 | 2  |
| 7  | DBA-314-001A | Basket<br>盆架     | 1  |
| 8  | DTM-029-0010 | Terminal<br>端子   | 1  |
| 9  | DGK-309-0030 | Gasket<br>背垫片    | 4  |
| 10 | DTP-125-0010 | Top plate<br>华司  | 1  |
| 11 | DSO-025-0010 | Sponge<br>海绵     | 1  |
| 12 | DMG-135-001A | Magnet<br>磁铁     | 1  |
| 13 | DTY-125-0010 | T-Yoke<br>T铁     | 1  |

|   |                    |  |   |  |             |  |                   |       |       |       |      |                                |  |
|---|--------------------|--|---|--|-------------|--|-------------------|-------|-------|-------|------|--------------------------------|--|
| <br><i>Your professional here</i> |                    |  | This drawing is the property of DC corporation. It contains material that is confidential and/or legally privileged for the sole use of the intended recipient. Any review or distribution by others is strictly prohibited and punishable to the full extent of the law. |  |             |  | Tolerance         |       |       |       |      | Cus. No.                       |  |
|   |                    |  |   |  |             |  | Angular    ±0.25° |       |       |       |      | DC Speakers                    |  |
| Quotation   | Version No. :<br>1 |  | Scale : FIT   |  | Unit : MM   |  | Dimension         | F     | G     | H     | J    | Cus. Model No.<br>12 inch      |  |
|   | Sheet : 1/1        |  | Size : A4   |  |             |  | 0~8               | ±0.05 | ±0.1  | ±0.1  | ±0.2 |                                |  |
| Sample   | Drawn By           |  | Checked By   |  | Approved By |  | >8~25             | ±0.05 | ±0.15 | ±0.15 | ±0.3 | DC Model No.<br>L12F-50D0-06   |  |
|   |                    |  |   |  |             |  | >25~80            | ±0.12 | ±0.2  | ±0.25 | ±0.4 |                                |  |
| Tooling   | Jason.zhang        |  |   |  |             |  | >80~250           | ±0.25 | ±0.3  | ±0.4  | ±0.6 | Part No.<br>L12F-50D0-06       |  |
|   |                    |  |   |  |             |  | >250~800          | ±0.5  | ±0.6  | ±0.8  | ±1.0 |                                |  |
| Official Issue   | Sep-18-2026        |  |   |  |             |  | >800~2500         | ±1.0  | ±1.0  | ±1.5  | ±1.7 | Part Name.<br>Exploded drawing |  |
|   |                    |  |   |  |             |  | >2500~            | ±2.0  | ±2.0  | ±3.0  | ±3.0 |                                |  |

